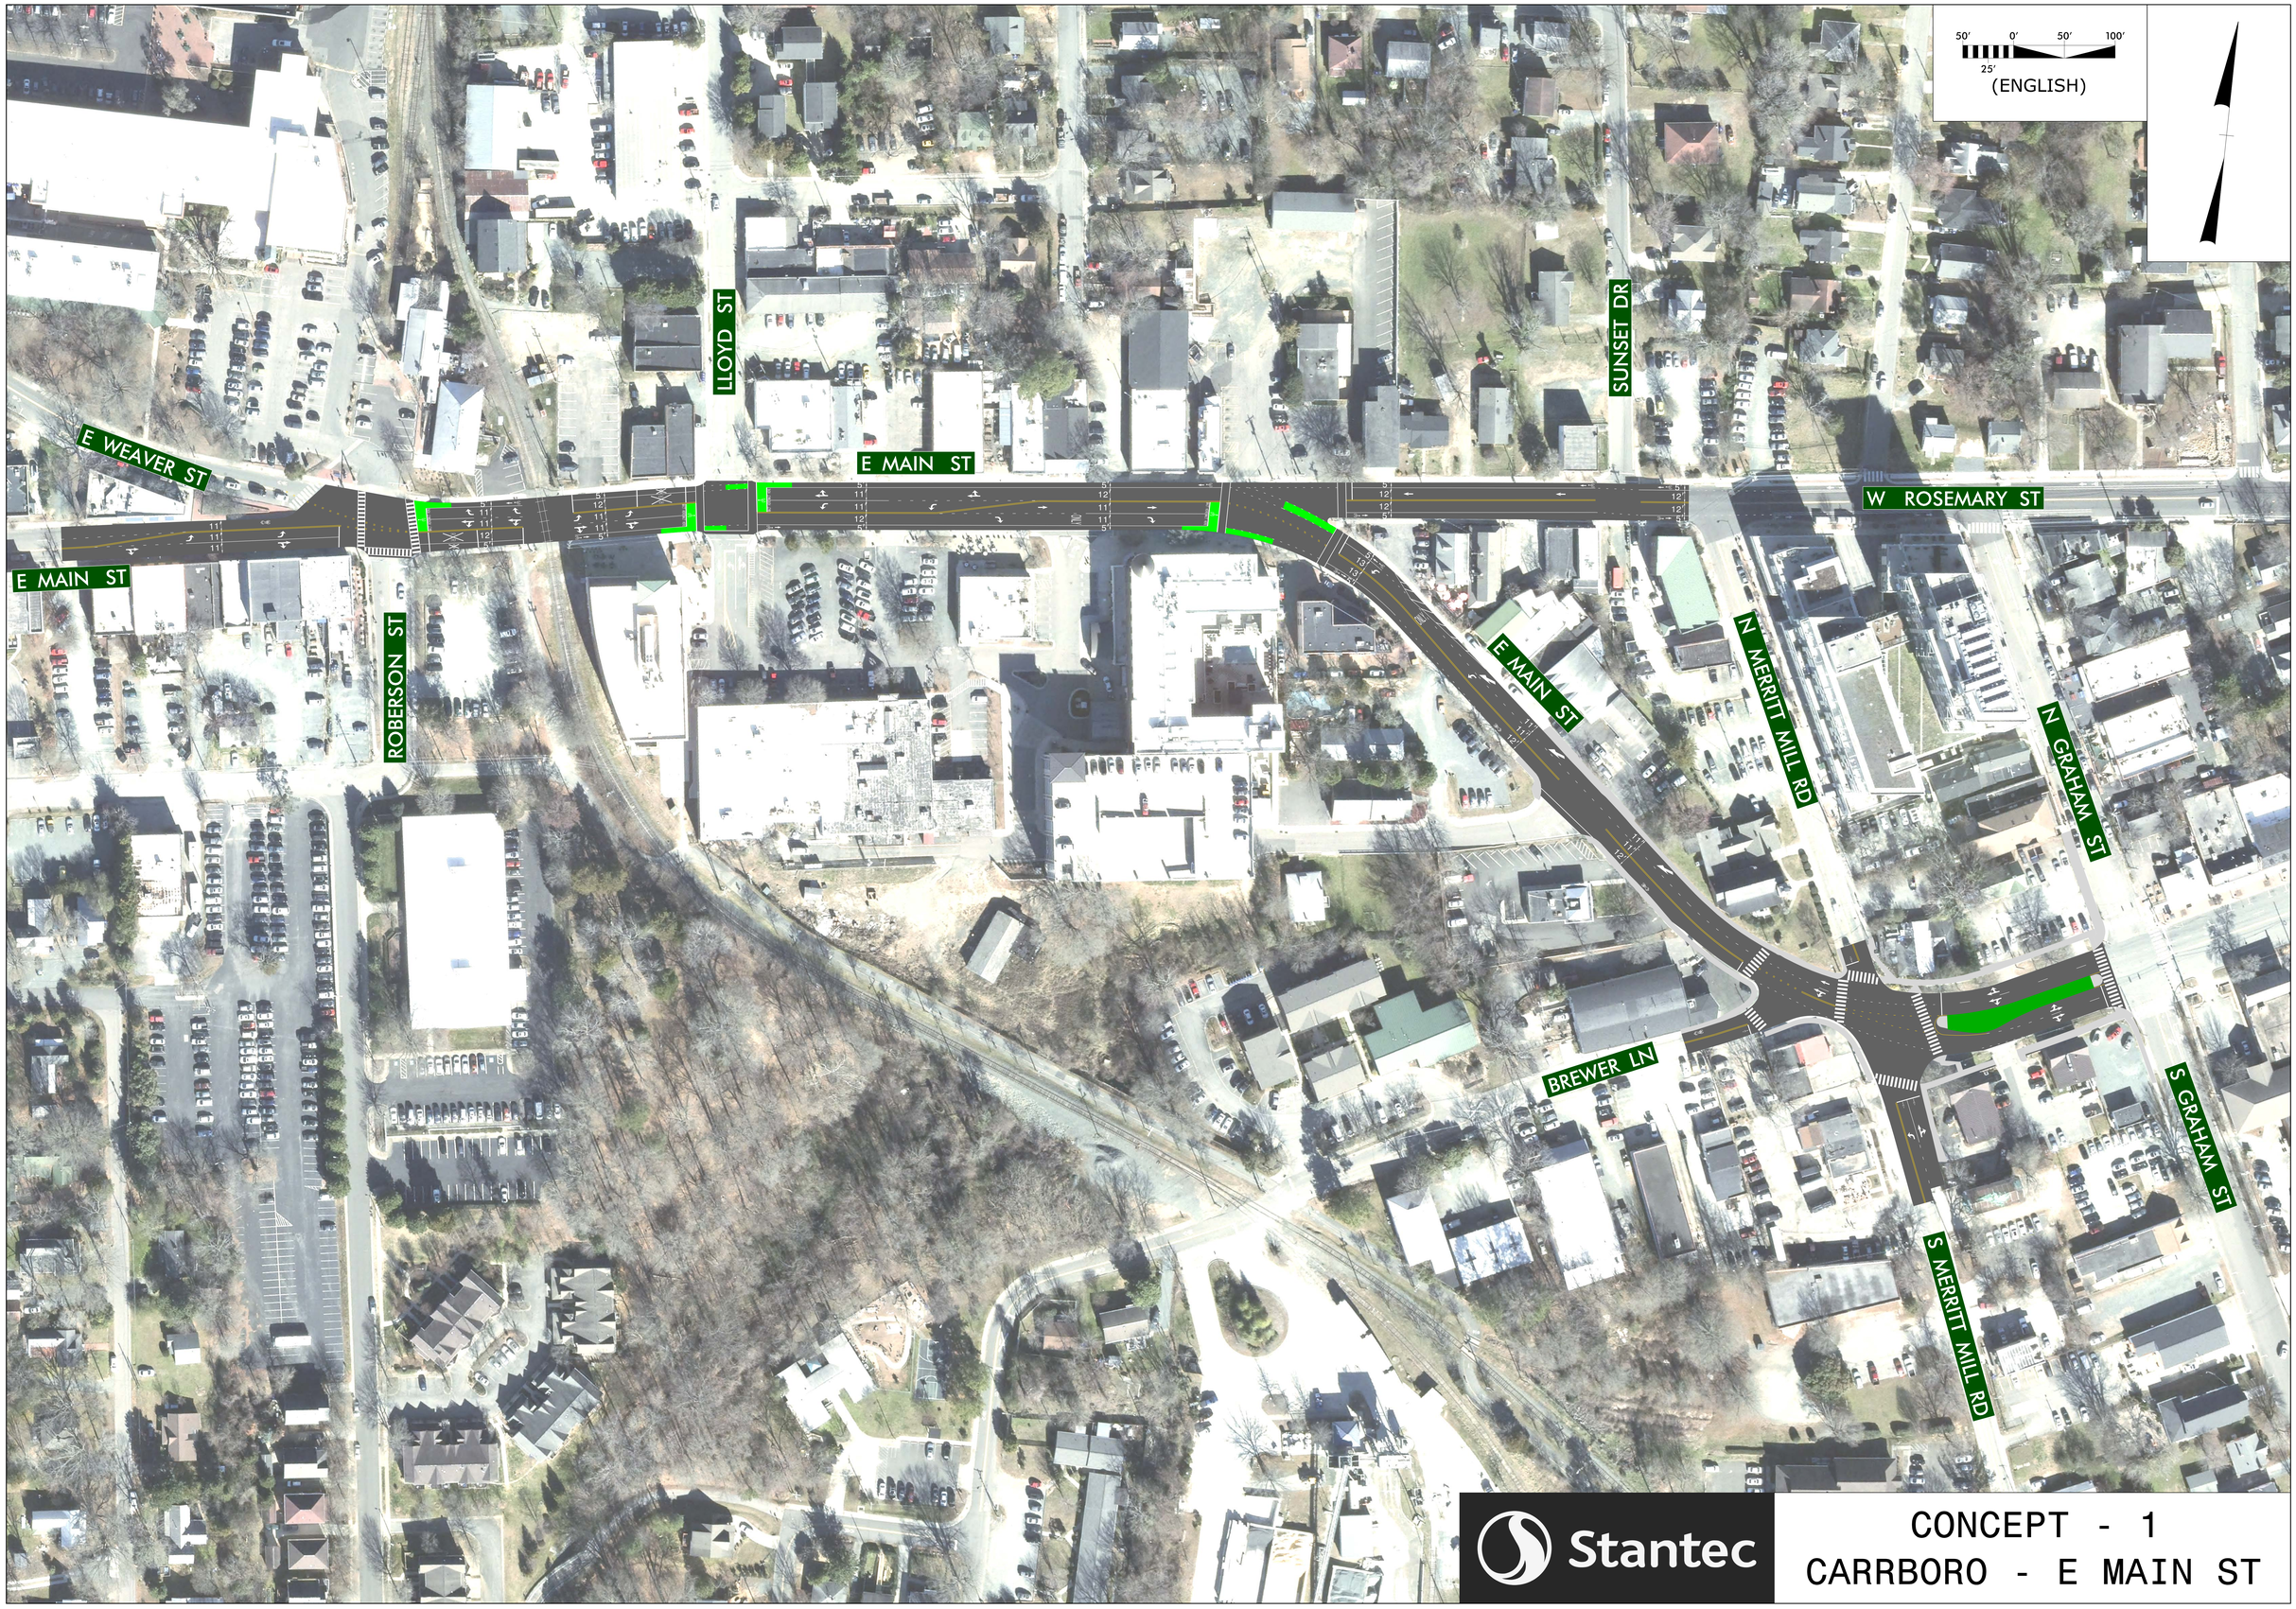

Stantec

CONCEPT - 1
CARRBORO - E MAIN ST